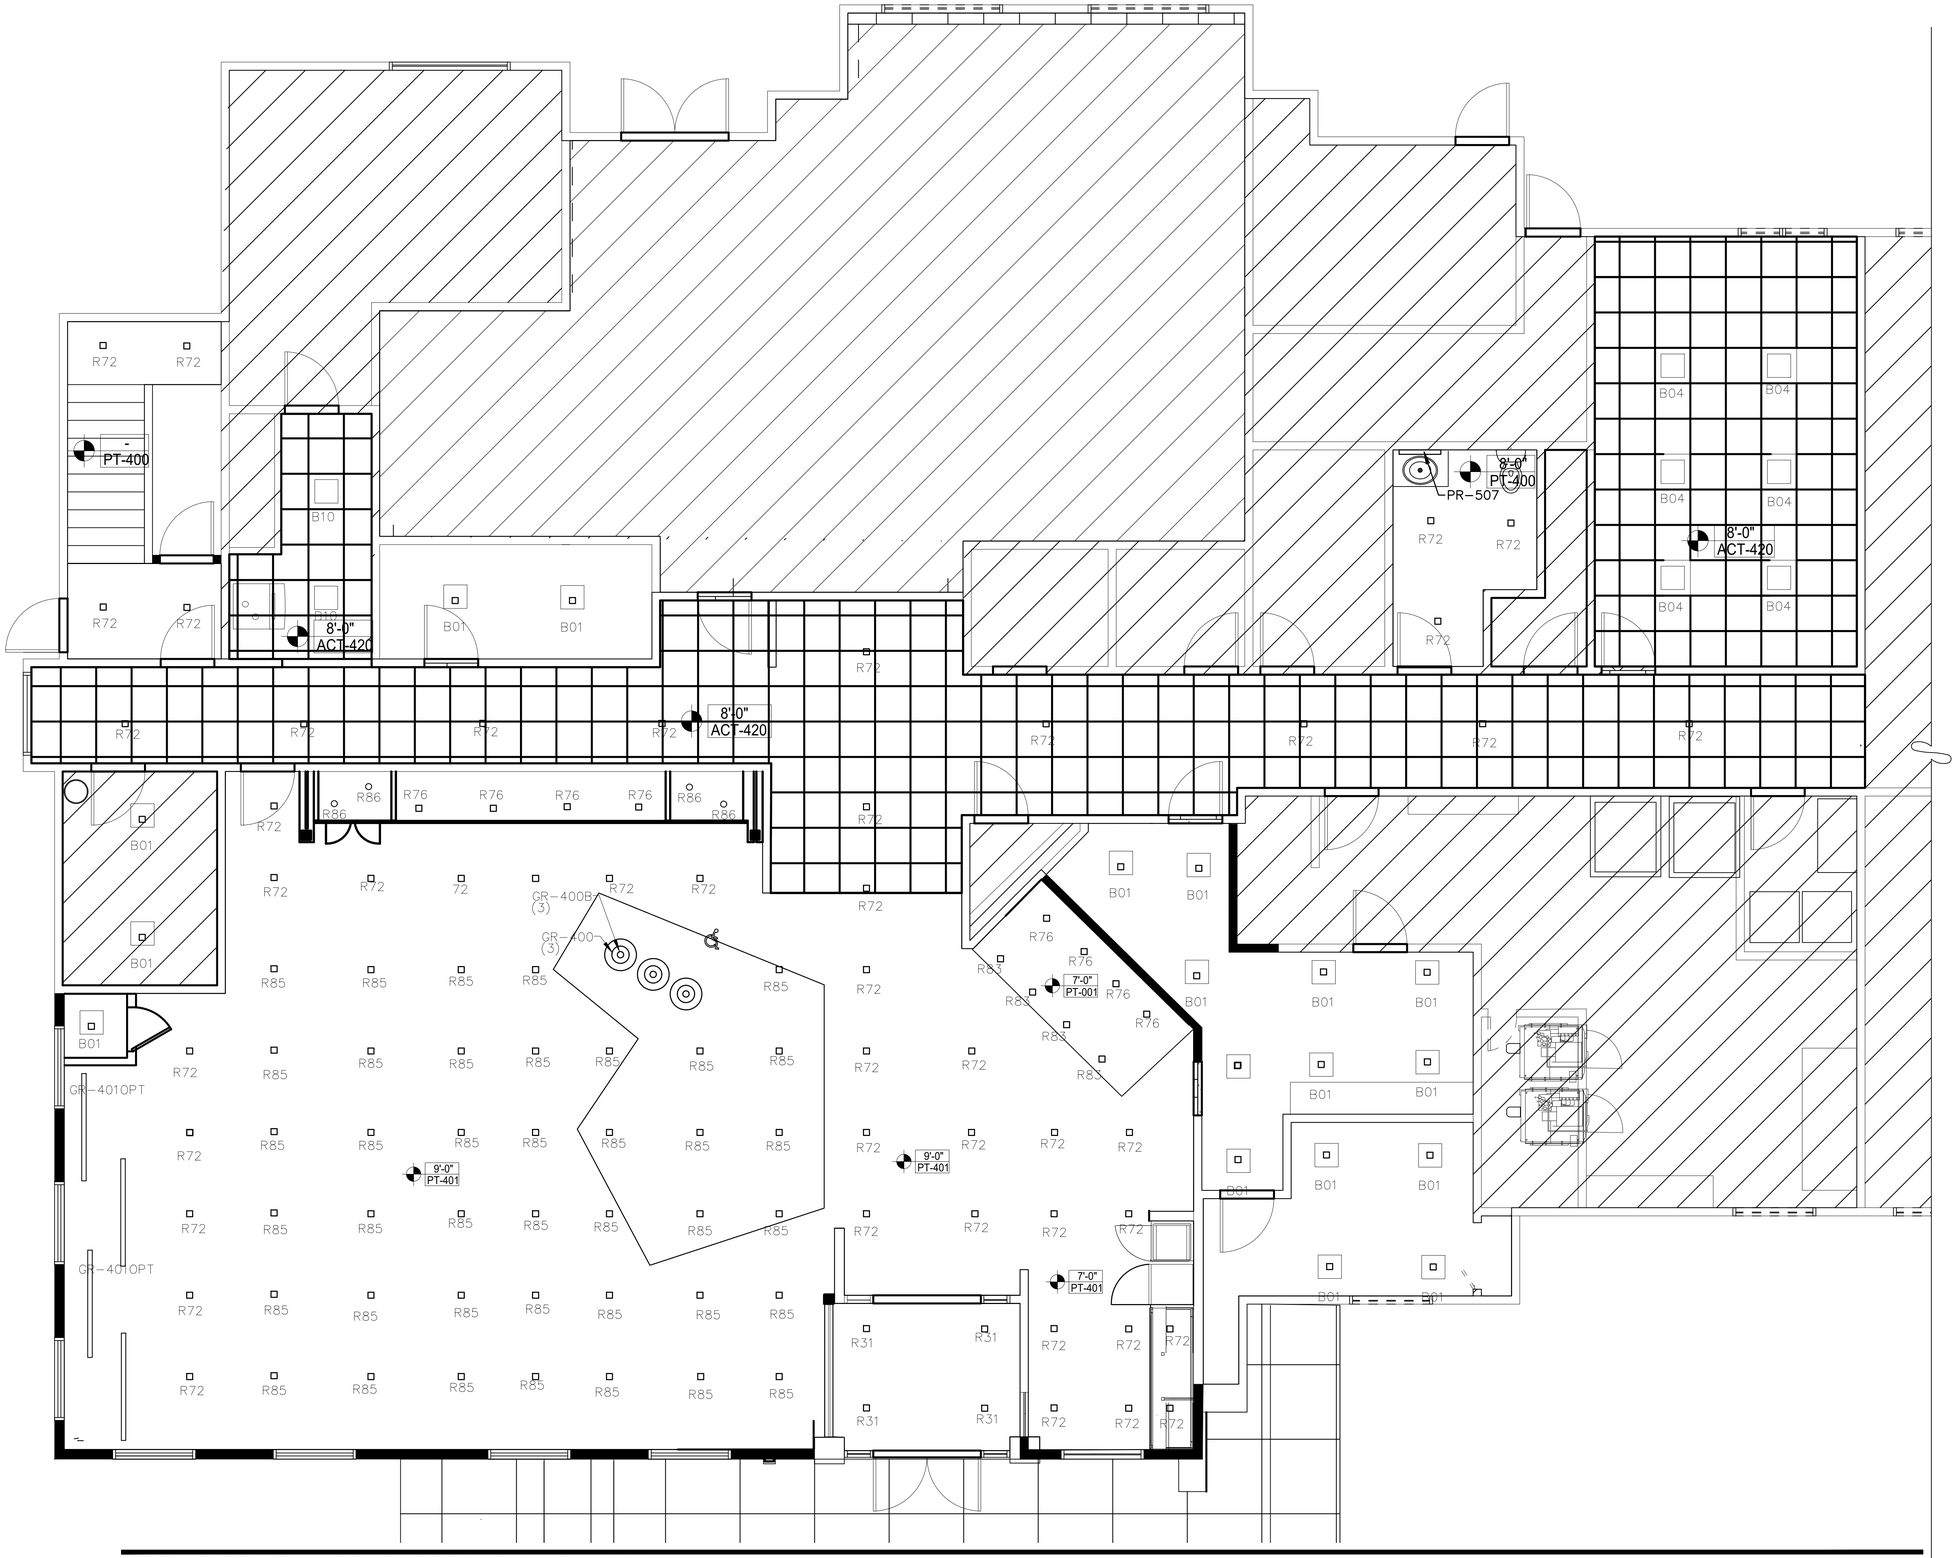

PUBLIC SPACE REFLECTED CEILING PLAN

SCALE: 1/4"=1'-0"

1

NOTE: DRAWINGS ARE INTERIOR DESIGN DRAWINGS AND ARE FOR DESIGN INTENT ONLY - FOR ALL ITEMS RELATED TO BUILDING CONSTRUCTION, LIFE AND FIRE SAFETY AND ADA REQUIREMENTS, REFER TO ARCHITECTURAL DRAWINGS. CONTRACTOR MUST COMPLY WITH ALL LOCAL, STATE, AND FEDERAL CODES THAT APPLY TO THIS PROJECT.

\Icons\Alice Mitchell Designs_Logo Rectangle-CROPPED.jpg

13151 SHAW ROAD
ATHENS, AL 35611

\SPRINGHILL_LOGO_07.14.17_FH-01.png

SPRINGHILL SUITES BY MARRIOTT
7979 ESSEN PARK AVE.
BATON ROUGE, LA 70801

DATE	ISSUES & REVISIONS
11/10/2020	100% CD ISSUE

PROJECT NUMBER: BTRSH

SHEET NUMBER:

ID602